ELECTRICITY / VENTILATION PLAN 1:50

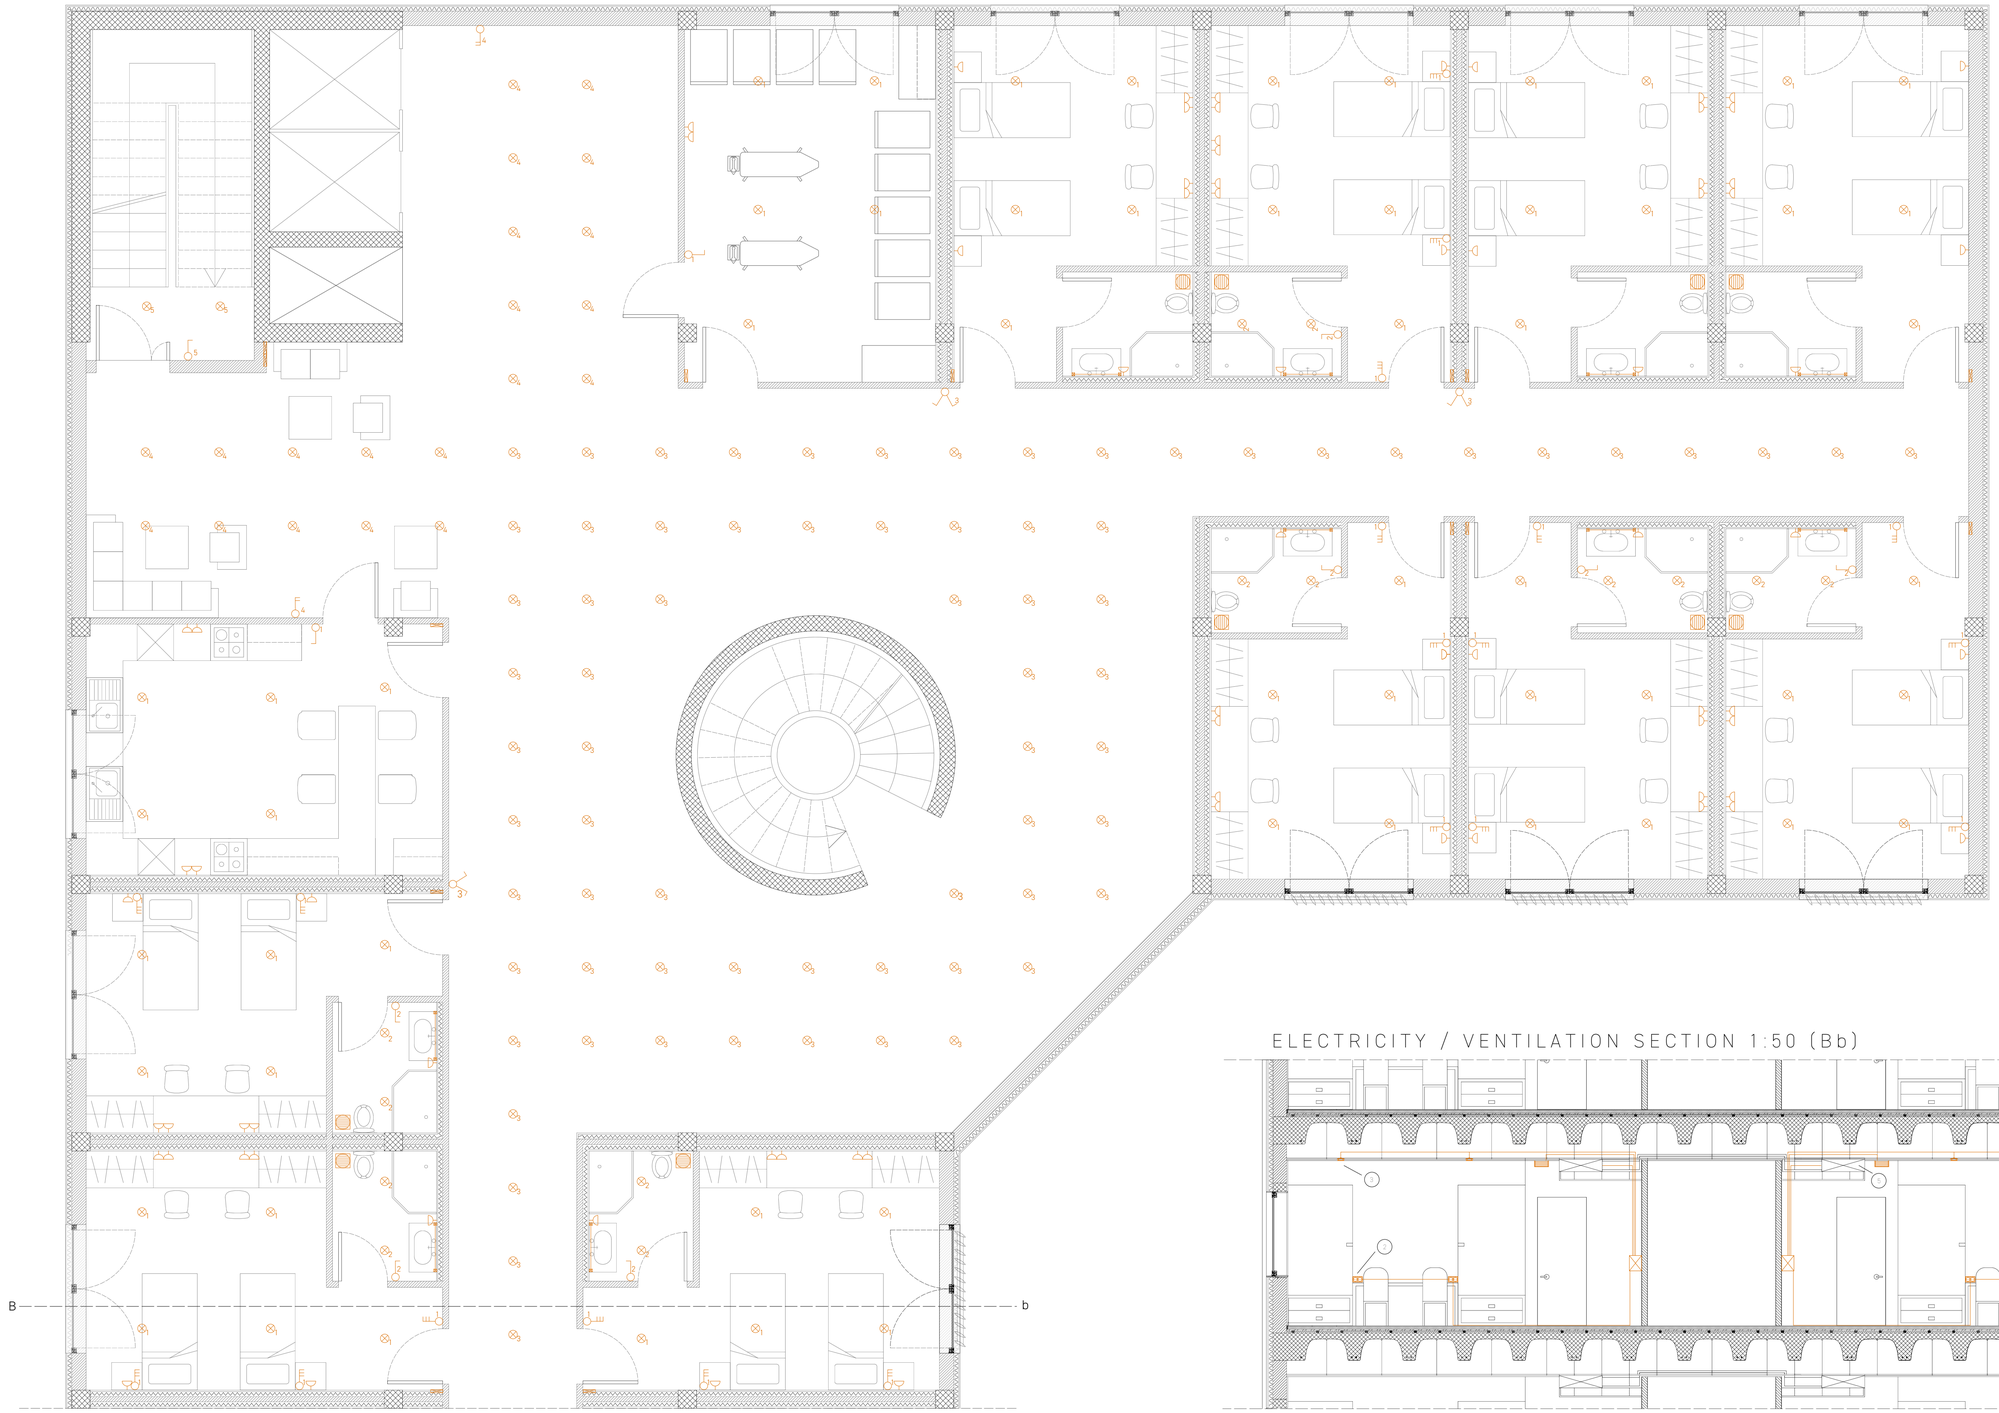

- Forced Air Ventilation
- Single Switch
- Double Switch
- Triple Switch
- Multiple Switch
- Lamp
- Single Outlet
- Double Outlet
- Electrical Junction Box
- 1-16 Technical Sheet Number

ELECTRICITY / VENTILATION SECTION 1:50 (Bb)

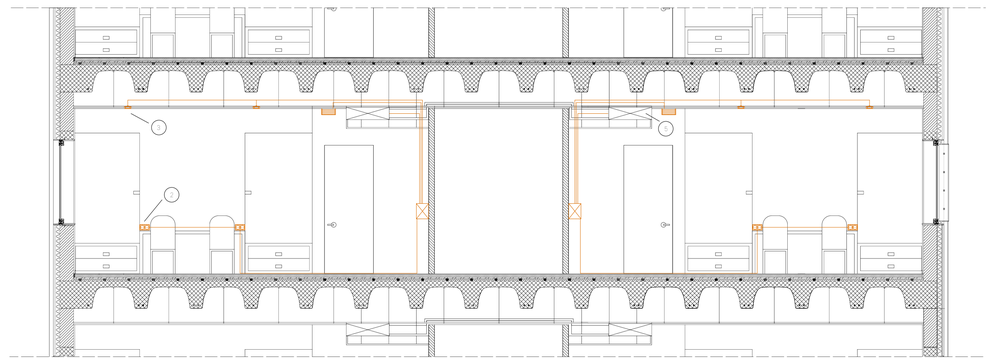

LOCATION

LEGEND

- Acoustical Insulation
- Thermal Insulation
- Screed
- Acoustical Seperation Board
- Aerated Concrete
- Reinforced Concrete
- Plywood
- Acoustical Isolator Support

POLITECNICO MILANO 1863

BUILDING TECHNOLOGY STUDIO - ANDREA TARTAGLIA - SPRING 2022

GROUP 9 - YONNA HOVRELL - EREN YAPRAK - MEHMET EGE

TYPE FLOOR PLAN 1:50